THIS DRAWING IS UNPUBLISHED. RELEASED FOR PUBLICATION -,- .
© COPYRIGHT - BY TYCO ELECTRONICS CORPORATION. ALL RIGHTS RESERVED.

LOC	DIST
AD	00

REVISIONS

P	LTR	DESCRIPTION	DATE	DWN	APVD
	K1	ECO-06-016522	24AUG06	BSV	JO
	K2	REVISED PER ECO-09-021510	11SEP09	KK	AEG

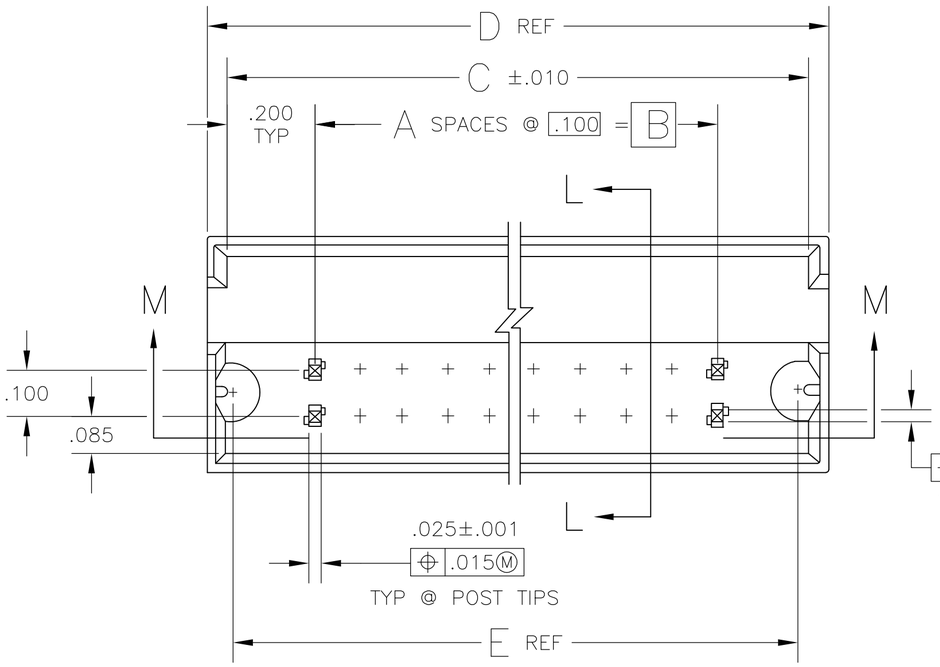

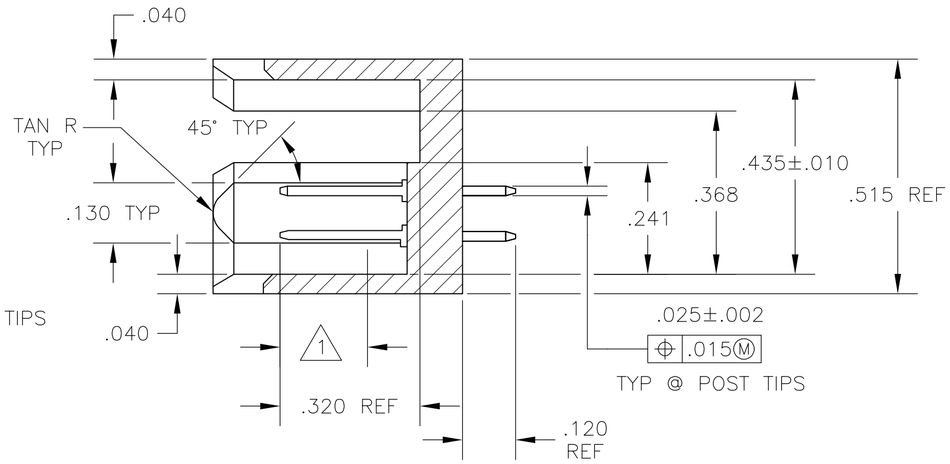

SECTION L–L

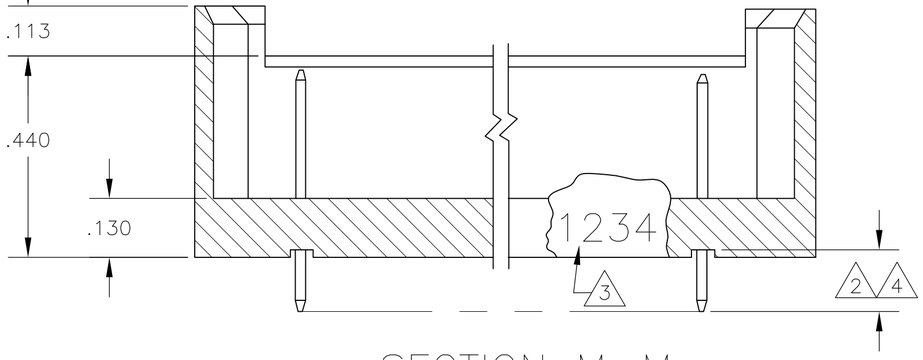

SECTION M–M

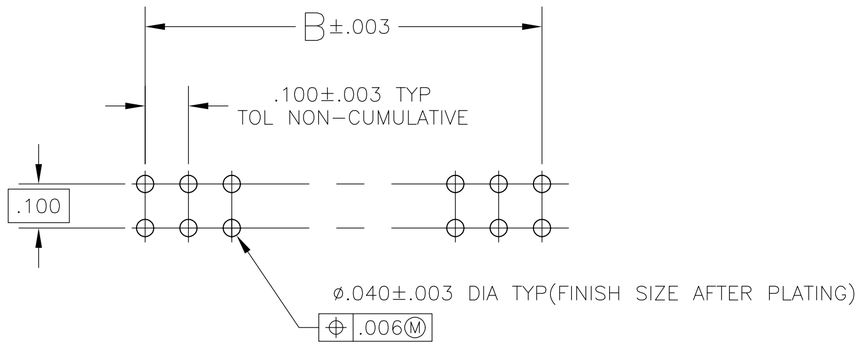

RECOMMENDED HOLE LAYOUT

1. FINISH OVER INDICATED AREA: .000030 GOLD OVER .000050 NICKEL.
2. FINISH OVER INDICATED AREA: .000100–.000200 TIN OVER .000050 NICKEL.
3. RECESSED DATE CODE.
4. FINISH OVER INDICATED AREA: .000100–.000200 MATTE TIN OVER .000050 NICKEL
5. ROHS 2002/95/EC COMPLIANT
6. OBSOLETE PARTS: OBSOLETE CIS STREAMLINING PER D.RENAUD/D.SINISI

	FINISH	E	D	C	B	A	NO.OF POSN	PART NO
	1 4	1.470	1.580	1.500	1.100	11	24	5 5-533023-8
	1 4	2.770	2.880	2.800	2.400	24	50	5 5-533023-3
OBSOLETE	1 2	7.270	7.380	7.300	6.900	69	140	533023-9
	1 2	1.470	1.580	1.500	1.100	11	24	533023-8
OBSOLETE	1 2	.870	.980	.900	.500	5	12	533023-7
OBSOLETE	1 2	~~2.270~~	~~2.380~~	~~2.300~~	~~1.900~~	~~19~~	~~40~~	~~533023-6~~
OBSOLETE								
OBSOLETE	1 2	~~5.270~~	~~5.380~~	~~5.300~~	~~4.900~~	~~49~~	~~100~~	~~533023-4~~
6 OBSOLETE	1 2	2.770	2.880	2.800	2.400	24	50	~~533023-3~~
OBSOLETE	1 2	5.270	6.380	6.300	5.900	59	120	533023-2
	1 2	4.270	4.380	4.300	3.900	39	80	533023-1

THIS DRAWING IS A CONTROLLED DOCUMENT.

DIMENSIONS: INCHES

TOLERANCES UNLESS OTHERWISE SPECIFIED:
0 PLC ± –
1 PLC ± –
2 PLC ± –
3 PLC ± .005
4 PLC ± –
ANGLES ± –

MATERIAL: HEADER: GLASS FILLED NYLON, COLOR, BLACK
POST: COPPER ALLOY

FINISH: 1 2 4

DWN — 08MAR85
CHK DOUGLAS SARVER 15MAR85
APVD — 15MAR85
PRODUCT SPEC —
APPLICATION SPEC —
WEIGHT —

Tyco Electronics
Tyco Electronics Corporation
Harrisburg, Pa 17105-3608

NAME: HEADER ASSY, SHROUDED, MOD II, .100 X .100 GRID, STD POSTS (WITH POLARIZING LUGS)

SIZE	CAGE CODE	DRAWING NO	RESTRICTED TO
A2	00779	C-533023	—

CUSTOMER DRAWING | SCALE 4:1 | SHEET 1 OF 1 | REV K2

533023