DRAWING MADE IN THIRD ANGLE PROJECTION

THIS DRAWING IS UNPUBLISHED. RELEASED FOR PUBLICATION ,19 .

© COPYRIGHT 19 BY AMP INCORPORATED. ALL INTERNATIONAL RIGHTS RESERVED.

LOC	DIST	P	F
G	86		✓

REVISIONS

ZONE	LTR	DESCRIPTION	DATE	APPD
	E	REVISED & REDRAWN PER G-5627	11/27/90	DKS

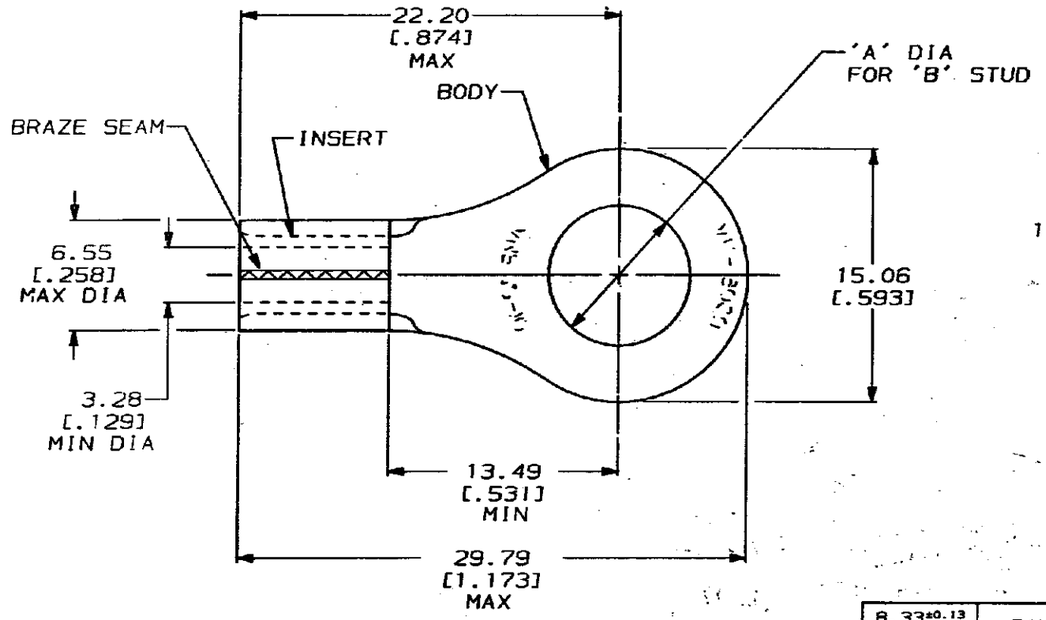

1 TONGUE MATERIAL THICKNESS: $1.02^{\pm0.051}$[$.040^{\pm.002}$]

$8.33^{\pm0.13}$ [$.328^{\pm.005}$]	5/16	BODY: COPPER QQ-C-576 TIN PL 0.0038[.000150] MIN THK PER MIL-T-10727	52590-2
$6.73^{\pm0.13}$ [$.265^{\pm.005}$]	1/4	INSERT: BRASS MIL-C-50 TIN PL 0.00254[.000100] MIN THK PER MIL-T-10727	52590-1
OBSOLETE ~~$9.91^{\pm0.13}$ [$.390^{\pm.005}$]~~	~~3/8~~		~~52590~~
A	B	MATERIAL & FINISH	PART NO

DO NOT SCALE PRINT. - UNLESS SPECIFIED DIMENSIONS IN mm [INCHES]
TOLERANCES ON:
2 PLC DEC ± 0.20[.008]
3 PLC DEC ± -
ANGLES ± -

MATERIAL: SEE TABLE

FINISH: SEE TABLE

DR 11/27/90 DK SCHAUB
CHK 11/28/90 MS FISHER
APPD 12/12/90 PJ RUELIUS
APPD 12/17/90 AJ ADELMANN
PRODUCT SPEC -
APPLICATION SPEC -
WEIGHT -

AMP Incorporated
Harrisburg, PA 17105-3608

NAME
WIRE TERMINAL,
COPALUM-STRANDED/SOLID-RING TONGUE
WIRE SIZE: 3.0-5.0mm² [#12-#10]

SIZE	CAGE CODE	DRAWING NO
B	00779	52590
SCALE 4:1		SHEET 1 OF 1

METRIC

CUSTOMER DRAWING

AMP 1470-15 REV 11-89